TENTATIVE PARCEL MAP NO. 20473

IN THE TOWN OF APPLE VALLEY
COUNTY OF SAN BERNARDINO, STATE OF CALIFORNIA
BEING A SUBDIVISION OF A PORTION
OF GOVERNMENT LOT 2 OF THE NORTHWEST ONE-QUARTER OF SECTION 6, TOWNSHIP 4 NORTH, RANGE 3 WEST, S.B.M. AND
THE NORTH 350 FEET OF THE EAST 93.3 FEET OF THE WEST 1000.3 FEET OF THE NORTH ½ OF THE NORTHWEST ¼ OF SECTION 6, TOWNSHIP 4 NORTH, RANGE 3 WEST, S.B.M., AND
THE EAST 443.30 FEET OF THE WEST 1350.30 FEET OF THE NORTH HALF OF THE NORTHWEST QUARTER OF SECTION 6, TOWNSHIP 4 NORTH, RANGE 3 WEST,
SAN BERNARDINO MERIDIAN, COUNTY OF SAN BERNARDINO, STATE OF CALIFORNIA

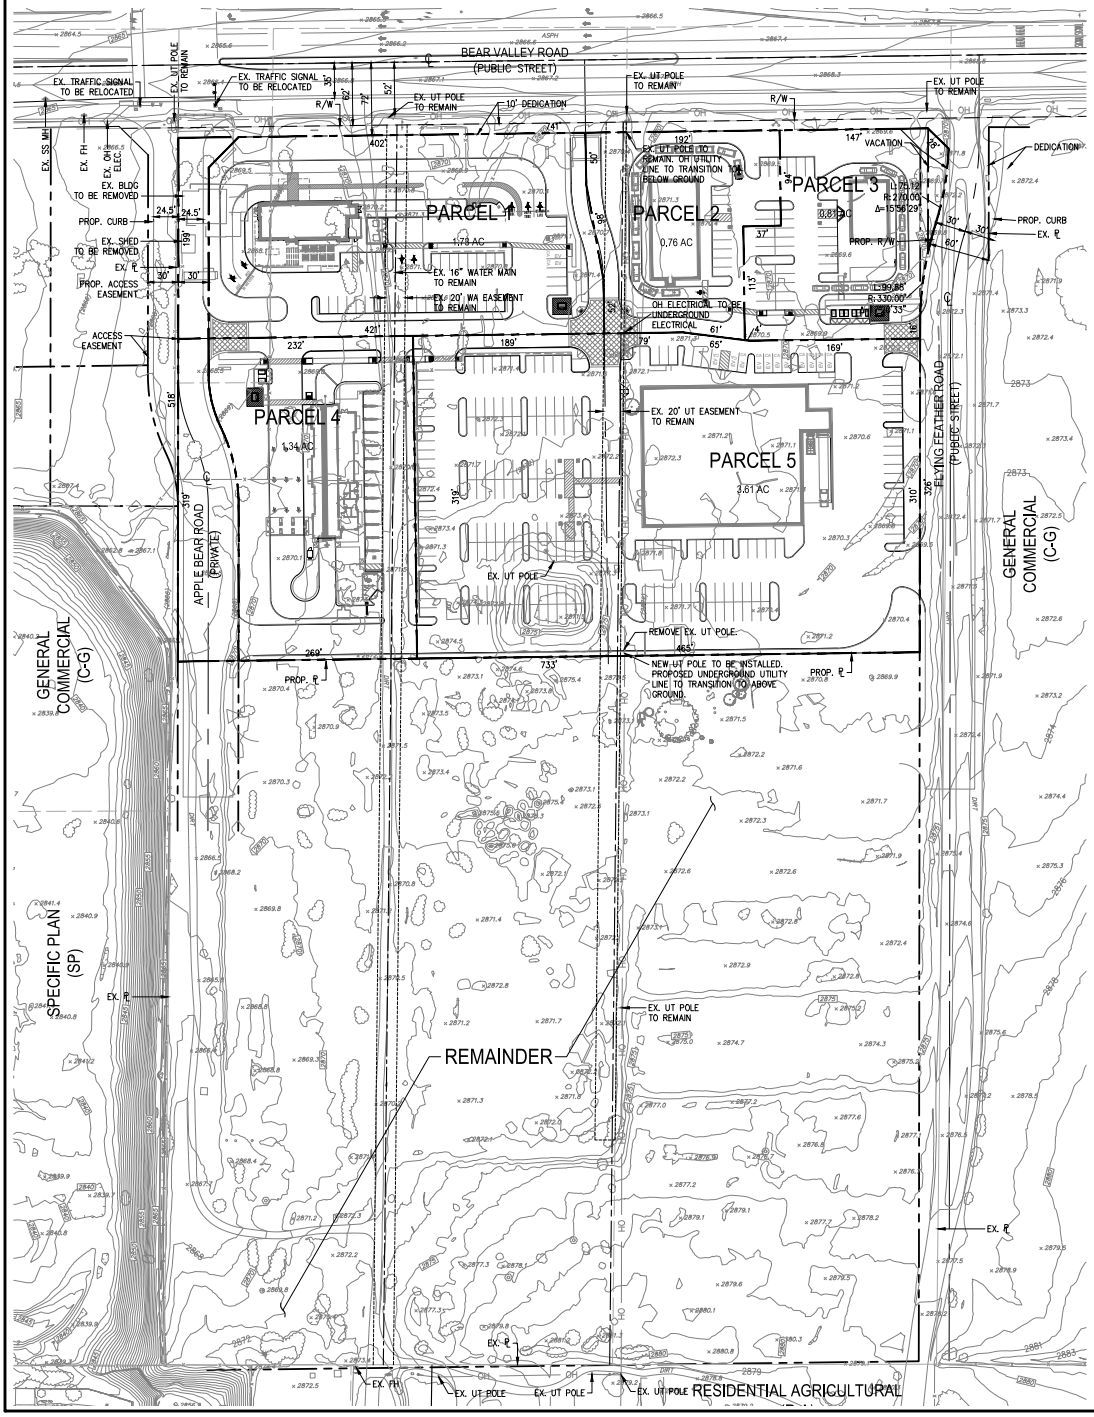

	AREA SF	AC
PARCEL 1	75,434	1.73
PARCEL 2	32,914	0.76
PARCEL 3	35,381	0.81
PARCEL 4	58,478	1.34
PARCEL 5	157,468	3.61
APPLE BEAR ROAD	22,658	0.52
TOTAL	382,328	8.78

LSA

FIGURE 5

0 120 240
FEET

SOURCE: Tait Associates

I:\WDN2201\G\Parcel_Map.ai (6/16/2023)

Apple Bear Commercial Project

Tentative Parcel Map No. 20473